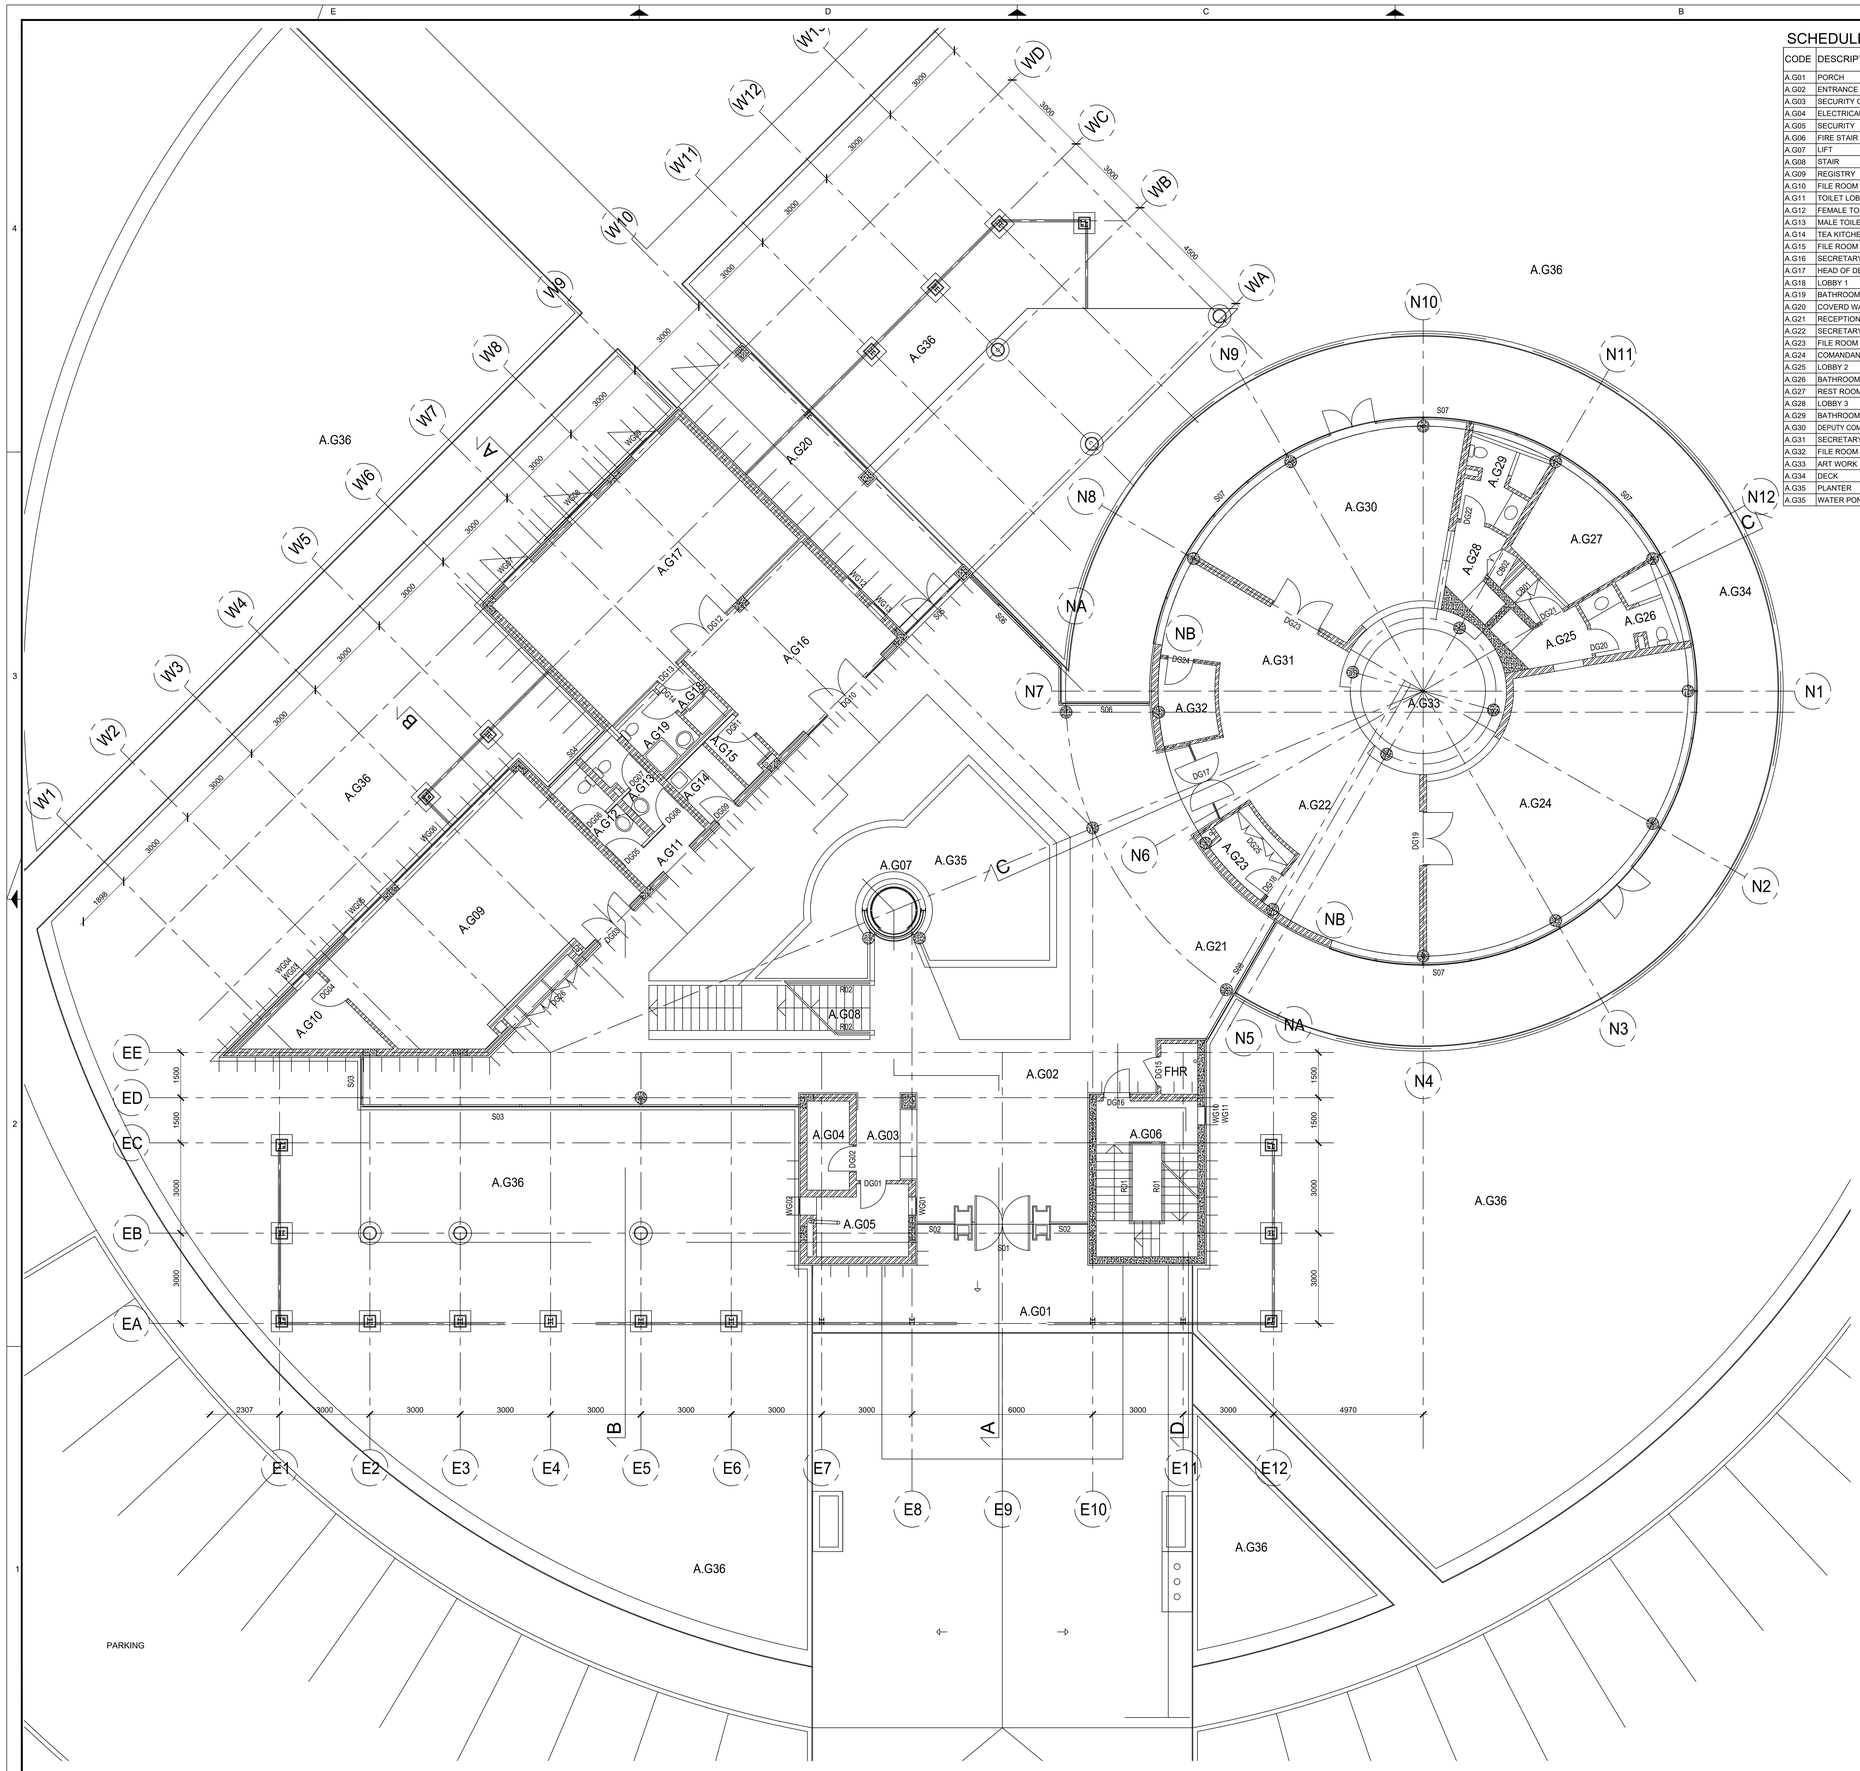


## SCHEDULE OF FINISHES

| CODE | DESCRIPTION | FLOOR | SKIRTING | WALLS | CEILING | CORNICE |
|---|---|---|---|---|---|---|
| A.G01 | PORCH | F14 | ——— | E2 | C4J,E30 | ——— |
| A.G02 | ENTRANCE HALL | F13, F13A | S8A | W1A,W8A | C4C,C9,C1C | ——— |
| A.G03 | SECURITY OFFICER | F13, F13A | S8A | W1A | C4C | ——— |
| A.G04 | ELECTRICAL ROOM | F2C | S2A | W1B | C1B | ——— |
| A.G05 | SECURITY | F6B | S6A,S13 | W1A | C4C | ——— |
| A.G06 | FIRE STAIR | F3A | S3B | W1A,W8A | C1A | ——— |
| A.G07 | LIFT | ——— | ——— | ——— | ——— | ——— |
| A.G08 | STAIR | F13,F13A | S8A | W1A | C1A | ——— |
| A.G09 | REGISTRY | F3A,F6B | S6A,S13 | W1A | C4C | ——— |
| A.G10 | FILE ROOM | F2C | S6A | W1A | C1B | ——— |
| A.G11 | TOILET LOBBY | F13,F13A | S8A | W1A | C4C | ——— |
| A.G12 | FEMALE TOILET | F4C | ——— | W4H | C7A | ——— |
| A.G13 | MALE TOILET | F4C | ——— | W4H | C7A | ——— |
| A.G14 | TEA KITCHEN | F4C | S4B | W4F | C3E | ——— |
| A.G15 | FILE ROOM | F6B | S6A | W1A | C3E | ——— |
| A.G16 | SECRETARY , WAITING | F6A | S6A,S13 | W1A | C4C | ——— |
| A.G17 | HEAD OF DEANS | F6A | S6A,S13 | W1A,W7 | C4C,C9 | ——— |
| A.G18 | LOBBY 1 | F4C | S4B | W1A | C3F | ——— |
| A.G19 | BATHROOM 1 | F4C | ——— | W4H | C3E | ——— |
| A.G20 | COVERD WALKWAY | F14 | ——— | E2 | E1 | ——— |
| A.G21 | RECEPTION | F13A | S8A,S13 | W1A,W8A | C4C,C9 | ——— |
| A.G22 | SECRETARY , WAITING | F13A,F6A | S6A | W1A,W8A,W7 | C4C,C9 | ——— |
| A.G23 | FILE ROOM | F6B | S6A | W1A | C3E | ——— |
| A.G24 | COMANDANR'S OFFICE | F6A | S6A,S13 | W1A,W7 | C4C,C9 | ——— |
| A.G25 | LOBBY 2 | F6B | S6A | W1A | C3E | ——— |
| A.G26 | BATHROOM 3 | F6A | ——— | W4H | C3E | ——— |
| A.G27 | REST ROOM | F6A | S6A | W1A | C4C,C9 | ——— |
| A.G28 | LOBBY 3 | F6A | S6A | W1A | C3E | ——— |
| A.G29 | BATHROOM 3 | F2A | S2A | W1C | C1C | ——— |
| A.G30 | DEPUTY COMANDANT'S OFFICE | F6A | S6A,S13 | W1A,W7 | C4C,C9 | ——— |
| A.G31 | SECRETARY , WAITING | F13A,F6A | S6A,S13 | W1A,W8A,W7 | C4C,C9 | ——— |
| A.G32 | FILE ROOM | F6B | S6A | W1A | C3E | ——— |
| A.G33 | ART WORK | F13A | S8A | W1A,W8A | C8,C9 | ——— |
| A.G34 | DECK | F14 | ——— | E2,E31 | C7A | ——— |
| A.G35 | PLANTER | ——— | ——— | ——— | ——— | ——— |
| A.G35 | WATER POND | ——— | ——— | ——— | E30 | ——— |

THIS DRAWING IS THE PROPERTY OF ATELIER VAMA.
IT SHOULD NOT BE USED, COPIED OR REPRODUCED WITHOUT THEIR WRITTEN PERMISSION.

## DRAWING REFERENCES

| DRG. NO | TITLE |
|---|---|
| | |

KEY-PLAN

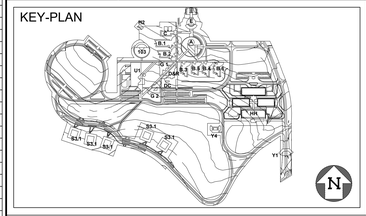

## PURPOSE OF ISSUE

| DATE | REV.NO. | DESCRIPTION | NO.OF COPIES | TO WHOM |
|---|---|---|---|---|
| | | | | |

## GENERAL NOTES :-

1) ALL DIMENSIONS ARE IN MILLIMETERS UNLESS STATED OTHERWISE.
2) ALL LEVELS SHOWN ARE IN METERS UNLESS STATED OTHERWISE.
3) ONLY WRITTEN DIMENSIONS SHALL BE FOLLOWED. THE DRAWING SHALL NOT BE SCALED.
4) ALL DIMENSIONS INDICATE UNFINISHED SURFACES.
5) THIS DRAWING SHALL BE READ IN CONJUNCTION WITH ALL RELEVANT ARCHITECTURAL, STRUCTURAL & SERVICES DRAWINGS & DISCREPANCIES /AMBIGUITIES IF ANY SHALL BE BROUGHT TO THE NOTICE OF THE CONSULTANTS BEFORE COMMENCEMENT OF THE WORK AT SITE.
6) ALL LEVELS & DIMENSIONS STATED SHALL BE VERIFIED AT SITE & DISCREPANCIES/AMBIGUITIES IF ANY SHALL BE BROUGHT TO THE NOTICE OF THE CONSULTANTS BEFORE COMMENCEMENT OF THE WORK AT SITE.
7) CONTRACTOR TO SUBMIT SHOP DRAWINGS OF GLAZING & ALL FACADE WORKS FOR CONSULTANTS APPROVAL BEFORE ORDERING OF MATERIALS & EXECUTION OF WORK.
8) CONTRACTOR TO SUBMIT SHOP DRAWINGS & DESIGN CALCULATIONS FOR APPROVAL OF THE ARCHITECT & ENGINEERS.

| DATE | NO. | DESCRIPTION | DRN BY | CHK BY | APP BY |
|---|---|---|---|---|---|
| | | | | | |

REVISIONS

CLIENT

PROJECT

THE ROBERT MUGABE MILITARY TRAINING ACADEMY, ZIMBABWE.

TITLE

# ADMINISTRATION COMPLEX GROUND FLOOR PLAN

| PROJECT ID | STAGE | DOC TYPE | DRAWING NUMBER | REVISION |
|---|---|---|---|---|
| 350010 | P | DRG | A-A-20-0200 | R0 |

| | | | |
|---|---|---|---|
| SCALE | 1 : 100 | DATE: | 15/11/2022 |
| DRN BY: | BPC | CHK BY: | ADN |
| APP BY: | MPD | OFFICE OF ORIGIN: | MUMBAI |
| ACAD REF: | D:\ATELIER VAMA\PROJECTS\350010-The Robert Mugabe Training Academy_Zimbabwe\Tender Set\0-FINAL\A-ADMINISTRATION COMPLEX\350010-A-DRG-A-A-20-0200_GROUND FLOOR PLAN | | |

NORTH

ISSUED FOR:

INFORMATION PURPOSE ONLY

ARCHITECT

ENGINEERING CONSULTANT

MEP CONSULTANT

SIZE - A1