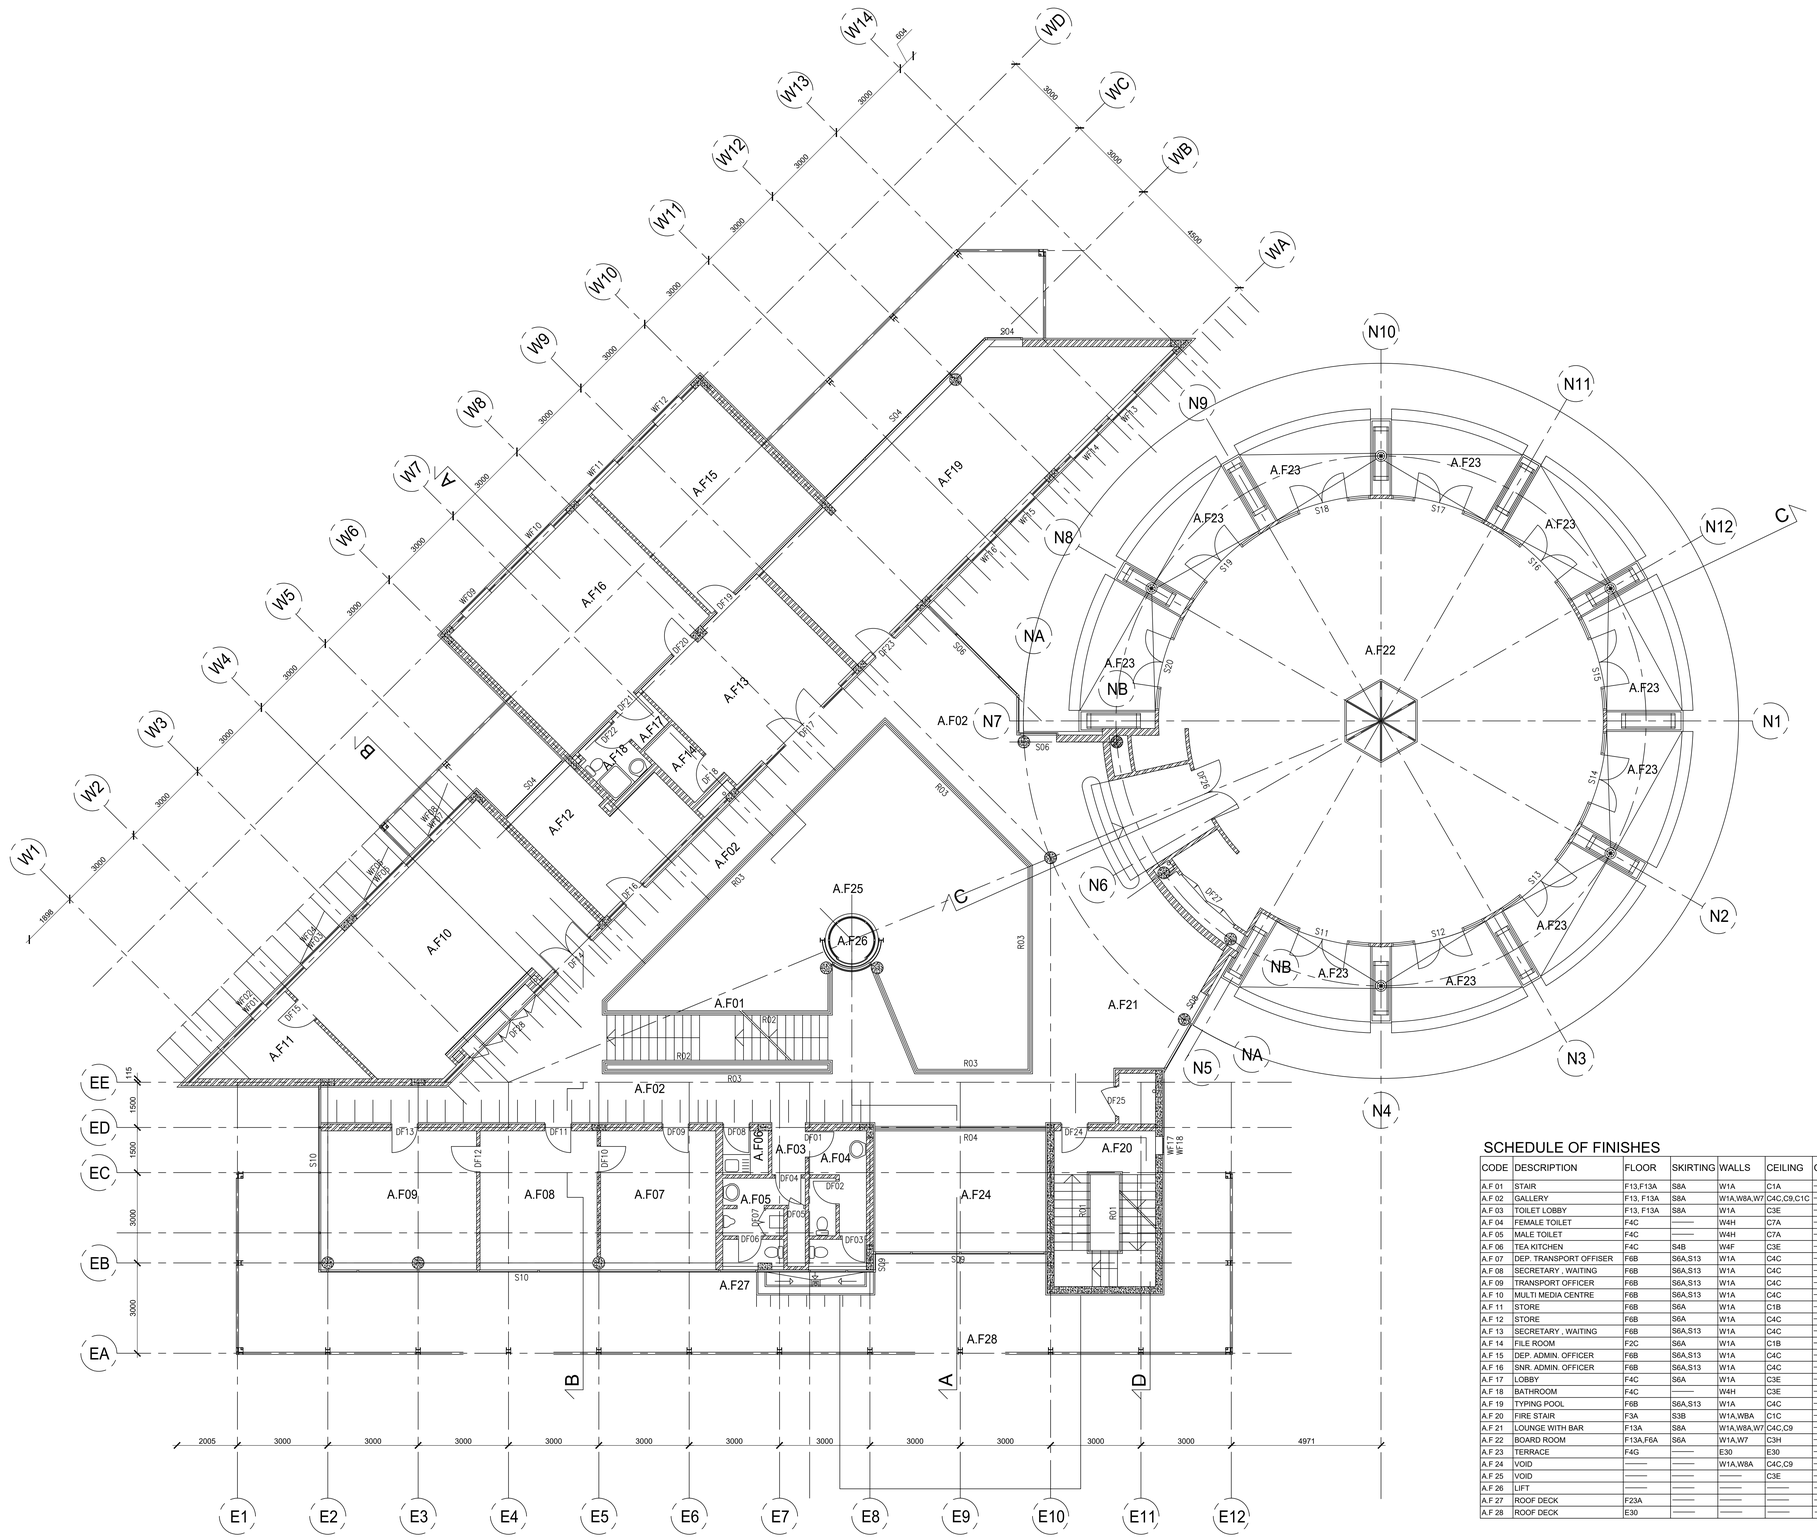

SCHEDULE OF FINISHES

CODE	DESCRIPTION	FLOOR	SKIRTING	WALLS	CEILING	CORNICE
A.F 01	STAIR	F13,F13A	S8A	W1A	C1A	———
A.F 02	GALLERY	F13, F13A	S8A	W1A,W8A,W7	C4C,C9,C1C	———
A.F 03	TOILET LOBBY	F13, F13A	S8A	W1A	C3E	———
A.F 04	FEMALE TOILET	F4C	———	W4H	C7A	———
A.F 05	MALE TOILET	F4C	———	W4H	C7A	———
A.F 06	TEA KITCHEN	F4C	S4B	W4F	C3E	———
A.F 07	DEP. TRANSPORT OFFISER	F6B	S6A,S13	W1A	C4C	———
A.F 08	SECRETARY , WAITING	F6B	S6A,S13	W1A	C4C	———
A.F 09	TRANSPORT OFFICER	F6B	S6A,S13	W1A	C4C	———
A.F 10	MULTI MEDIA CENTRE	F6B	S6A,S13	W1A	C4C	———
A.F 11	STORE	F6B	S6A	W1A	C1B	———
A.F 12	STORE	F6B	S6A	W1A	C4C	———
A.F 13	SECRETARY , WAITING	F6B	S6A,S13	W1A	C4C	———
A.F 14	FILE ROOM	F2C	S6A	W1A	C1B	———
A.F 15	DEP. ADMIN. OFFICER	F6B	S6A,S13	W1A	C4C	———
A.F 16	SNR. ADMIN. OFFICER	F6B	S6A,S13	W1A	C4C	———
A.F 17	LOBBY	F4C	S6A	W1A	C3E	———
A.F 18	BATHROOM	F4C	———	W4H	C3E	———
A.F 19	TYPING POOL	F6B	S6A,S13	W1A	C4C	———
A.F 20	FIRE STAIR	F3A	S3B	W1A,WBA	C1C	———
A.F 21	LOUNGE WITH BAR	F13A	S8A	W1A,W8A,W7	C4C,C9	———
A.F 22	BOARD ROOM	F13A,F6A	S6A	W1A,W7	C3H	———
A.F 23	TERRACE	F4G	———	E30	E30	———
A.F 24	VOID	———	———	W1A,W8A	C4C,C9	———
A.F 25	VOID	———	———	———	C3E	———
A.F 26	LIFT	———	———	———	———	———
A.F 27	ROOF DECK	F23A	———	———	———	———
A.F 28	ROOF DECK	E30	———	———	———	———

THIS DRAWING IS THE PROPERTY OF ATELIER VAMA.
IT SHOULD NOT BE USED, COPIED OR REPRODUCED WITHOUT THEIR WRITTEN PERMISSION.

DRAWING REFERENCES

DRG. NO	TITLE

KEY-PLAN

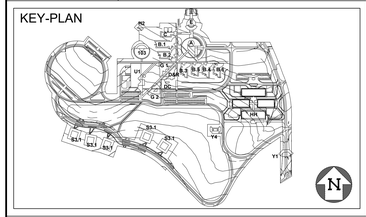

PURPOSE OF ISSUE

DATE	REV.NO.	DESCRIPTION	NO.OF COPIES	TO WHOM

GENERAL NOTES :-

1) ALL DIMENSIONS ARE IN MILLIMETERS UNLESS STATED OTHERWISE.
2) ALL LEVELS SHOWN ARE IN METERS UNLESS STATED OTHERWISE.
3) ONLY WRITTEN DIMENSIONS SHALL BE FOLLOWED. THE DRAWING SHALL NOT BE SCALED.
4) ALL DIMENSIONS INDICATE UNFINISHED SURFACES.
5) THIS DRAWING SHALL BE READ IN CONJUNCTION WITH ALL RELEVANT ARCHITECTURAL, STRUCTURAL & SERVICES DRAWINGS & DISCREPANCIES /AMBIGUITIES IF ANY SHALL BE BROUGHT TO THE NOTICE OF THE CONSULTANTS BEFORE COMMENCEMENT OF THE WORK AT SITE.
6) ALL LEVELS & DIMENSIONS STATED SHALL BE VERIFIED AT SITE & DISCREPANCIES/AMBIGUITIES IF ANY SHALL BE BROUGHT TO THE NOTICE OF THE CONSULTANTS BEFORE COMMENCEMENT OF THE WORK AT SITE.
7) CONTRACTOR TO SUBMIT SHOP DRAWINGS OF GLAZING & ALL FACADE WORKS FOR CONSULTANTS APPROVAL BEFORE ORDERING OF MATERIALS & EXECUTION OF WORK.
8) CONTRACTOR TO SUBMIT SHOP DRAWINGS & DESIGN CALCULATIONS FOR APPROVAL OF THE ARCHITECT & ENGINEERS.

DATE	NO.	DESCRIPTION	DRN BY	CHK BY	APP BY

REVISIONS

CLIENT

PROJECT

THE ROBERT MUGABE MILITARY TRAINING ACADEMY, ZIMBABWE.

TITLE

ADMINISTRATION COMPLEX
FIRST FLOOR PLAN

PROJECT ID	STAGE	DOC TYPE	DRAWING NUMBER	REVISION
350010	P	DRG	A-A-20-0300	R0

SCALE	1 : 100	DATE:	15/11/2022
DRN BY:	BPC	CHK BY:	ADN
APP BY:	MPD	OFFICE OF ORIGIN:	MUMBAI
ACAD REF:	D:\ATELIER VAMA\PROJECTS\350010-The Robert Mugabe Training Academy_Zimbabwe\Tender Set\5-PMA\A-A-ADMINISTRATION \2DRP\E\350010-P-DRG-A-A-20-0300_FIRST FLOOR PLAN		

NORTH

ISSUED FOR:

INFORMATION PURPOSE ONLY

ARCHITECT

ENGINEERING CONSULTANT

MEP CONSULTANT

SIZE - A1