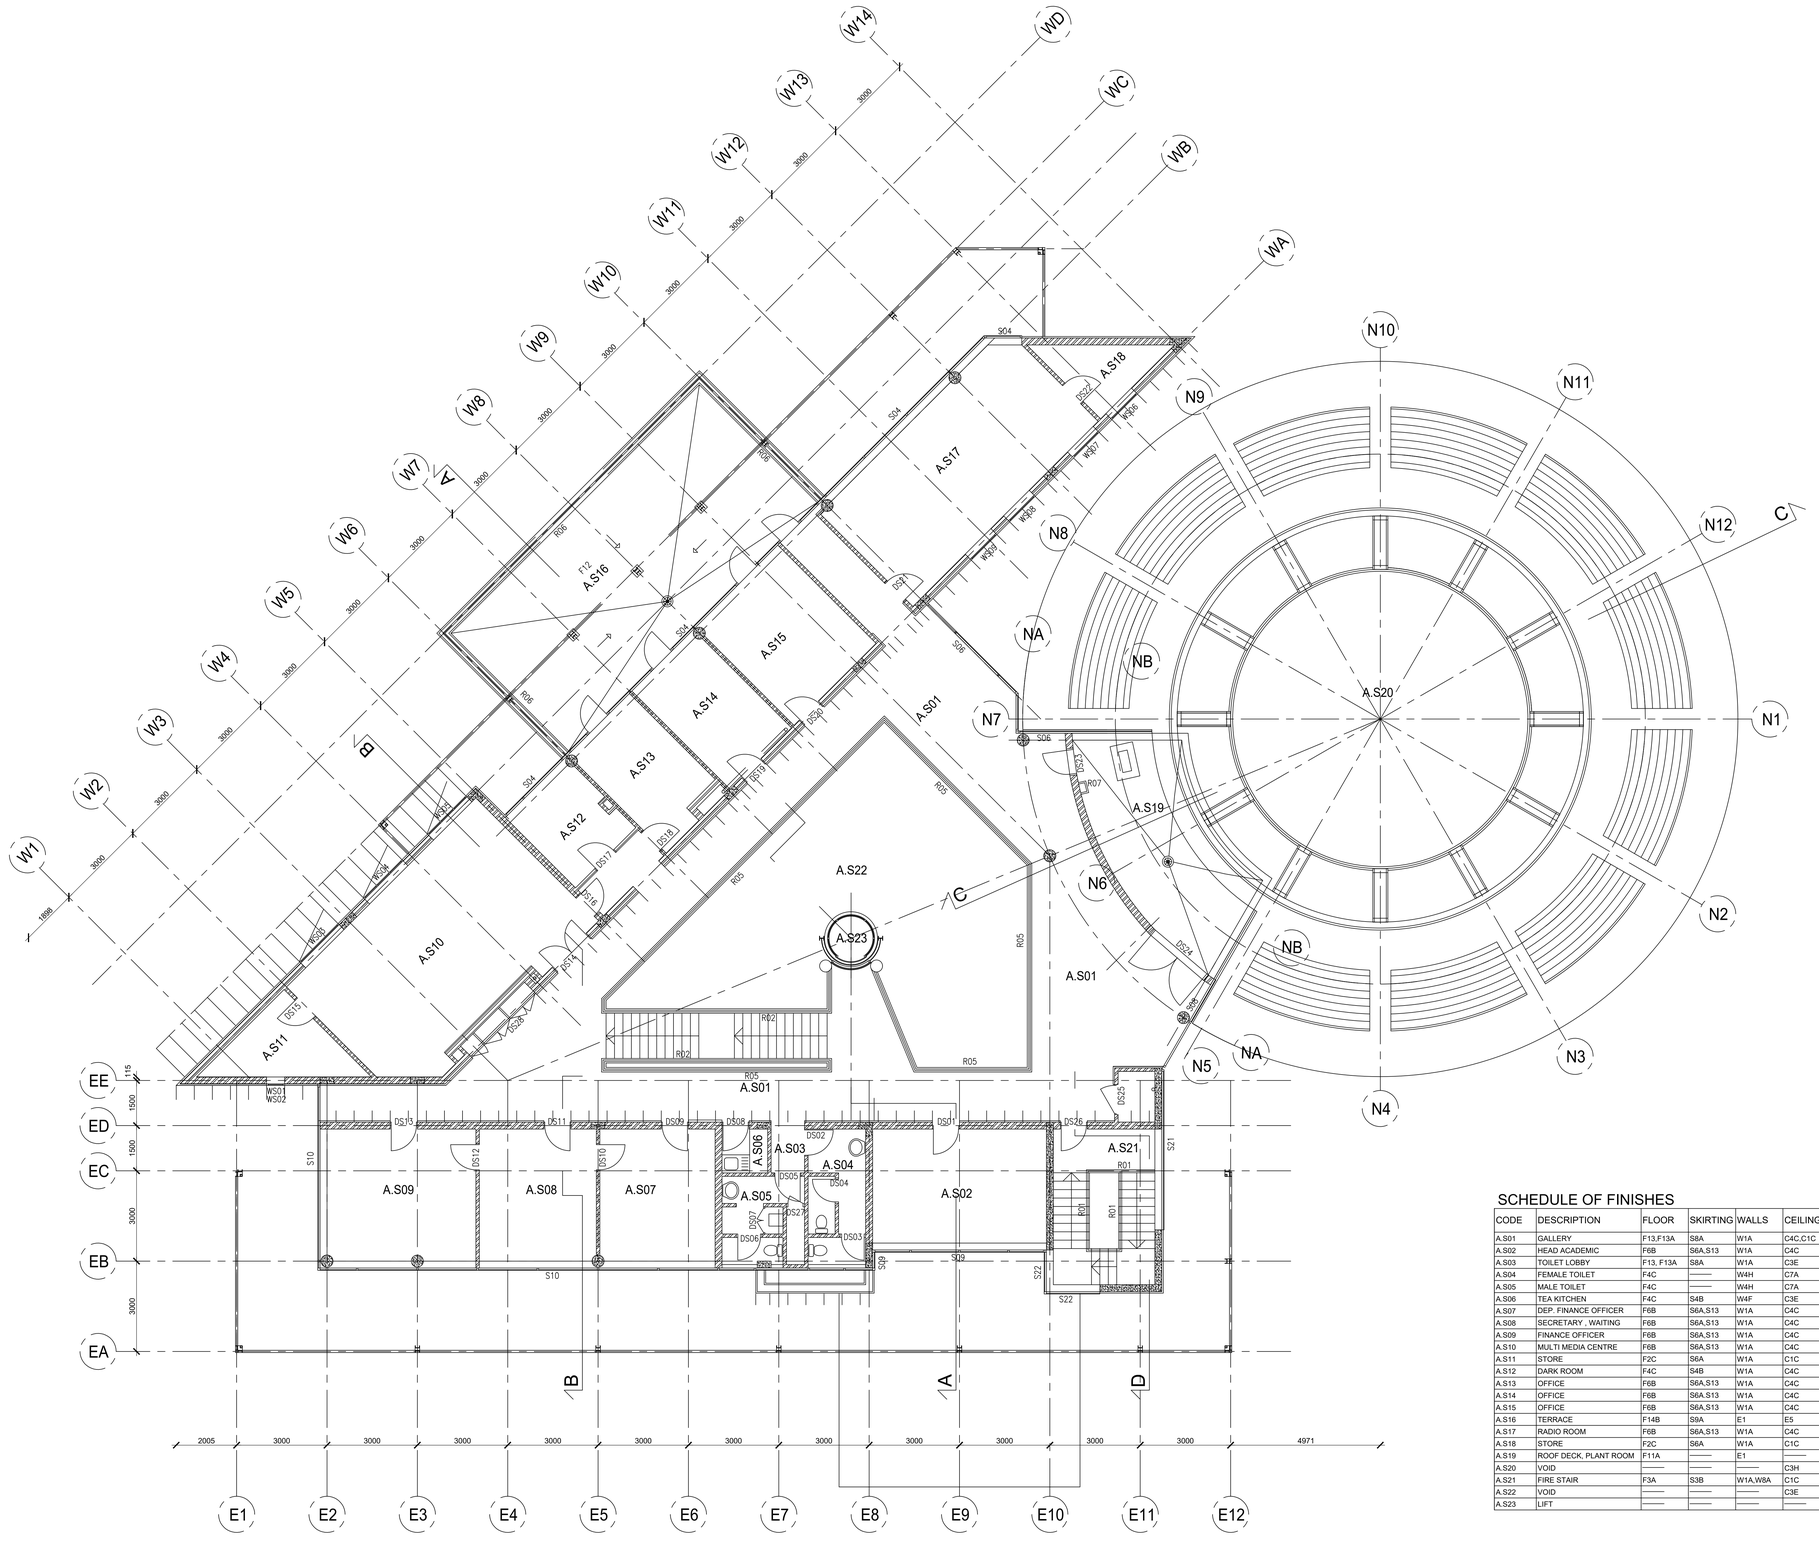

SCHEDULE OF FINISHES

CODE	DESCRIPTION	FLOOR	SKIRTING	WALLS	CEILING	CORNICE
A.S01	GALLERY	F13,F13A	S8A	W1A	C4C,C1C	CR3
A.S02	HEAD ACADEMIC	F6B	S6A,S13	W1A	C4C	CR3
A.S03	TOILET LOBBY	F13, F13A	S8A	W1A	C3E	CR3
A.S04	FEMALE TOILET	F4C	———	W4H	C7A	CR3
A.S05	MALE TOILET	F4C	———	W4H	C7A	CR3
A.S06	TEA KITCHEN	F4C	S4B	W4F	C3E	———
A.S07	DEP. FINANCE OFFICER	F6B	S6A,S13	W1A	C4C	CR3
A.S08	SECRETARY . WAITING	F6B	S6A,S13	W1A	C4C	CR3
A.S09	FINANCE OFFICER	F6B	S6A,S13	W1A	C4C	CR3
A.S10	MULTI MEDIA CENTRE	F6B	S6A,S13	W1A	C4C	CR3
A.S11	STORE	F2C	S6A	W1A	C1C	———
A.S12	DARK ROOM	F4C	S4B	W1A	C4C	CR3
A.S13	OFFICE	F6B	S6A,S13	W1A	C4C	CR3
A.S14	OFFICE	F6B	S6A,S13	W1A	C4C	CR3
A.S15	OFFICE	F6B	S6A,S13	W1A	C4C	CR3
A.S16	TERRACE	F14B	S9A	E1	E5	———
A.S17	RADIO ROOM	F6B	S6A,S13	W1A	C4C	CR3
A.S18	STORE	F2C	S6A	W1A	C1C	———
A.S19	ROOF DECK, PLANT ROOM	F11A	———	E1	———	———
A.S20	VOID	———	———	———	C3H	———
A.S21	FIRE STAIR	F3A	S3B	W1A,W8A	C1C	———
A.S22	VOID	———	———	———	C3E	———
A.S23	LIFT	———	———	———	———	———

THIS DRAWING IS THE PROPERTY OF ATELIER VAMA.
IT SHOULD NOT BE USED, COPIED OR REPRODUCED WITHOUT THEIR WRITTEN PERMISSION.

DRAWING REFERENCES

DRG. NO	TITLE

KEY-PLAN

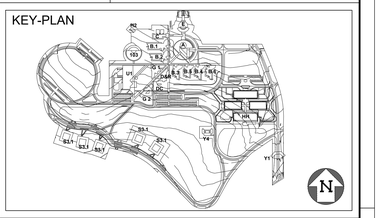

PURPOSE OF ISSUE

DATE	REV.NO.	DESCRIPTION	NO.OF COPIES	TO WHOM

GENERAL NOTES :-

1) ALL DIMENSIONS ARE IN MILLIMETERS UNLESS STATED OTHERWISE.
2) ALL LEVELS SHOWN ARE IN METERS UNLESS STATED OTHERWISE.
3) ONLY WRITTEN DIMENSIONS SHALL BE FOLLOWED. THE DRAWING SHALL NOT BE SCALED.
4) ALL DIMENSIONS INDICATE UNFINISHED SURFACES.
5) THIS DRAWING SHALL BE READ IN CONJUNCTION WITH ALL RELEVANT ARCHITECTURAL, STRUCTURAL & SERVICES DRAWINGS & DISCREPANCIES /AMBIGUITIES IF ANY SHALL BE BROUGHT TO THE NOTICE OF THE CONSULTANTS BEFORE COMMENCEMENT OF THE WORK AT SITE.
6) ALL LEVELS & DIMENSIONS STATED SHALL BE VERIFIED AT SITE & DISCREPANCIES/AMBIGUITIES IF ANY SHALL BE BROUGHT TO THE NOTICE OF THE CONSULTANTS BEFORE COMMENCEMENT OF THE WORK AT SITE.
7) CONTRACTOR TO SUBMIT SHOP DRAWINGS OF GLAZING & ALL FACADE WORKS FOR CONSULTANTS APPROVAL BEFORE ORDERING OF MATERIALS & EXECUTION OF WORK.
8) CONTRACTOR TO SUBMIT SHOP DRAWINGS & DESIGN CALCULATIONS FOR APPROVAL OF THE ARCHITECT & ENGINEERS.

DATE	NO.	DESCRIPTION	DRN BY	CHK BY	APP BY

REVISIONS

CLIENT

PROJECT

THE ROBERT MUGABE MILITARY TRAINING ACADEMY, ZIMBABWE.

TITLE

ADMINISTRATION COMPLEX-A
SECOND FLOOR PLAN

PROJECT ID	STAGE	DOC TYPE	DRAWING NUMBER	REVISION
350010	P	DRG	A-A-20-0400	R0

SCALE	1 : 100	DATE:	15/11/2022
DRN BY:	BPC	CHK BY:	ADN
APP BY:	MPD	OFFICE OF ORIGIN:	MUMBAI
ACAD REF:	D:\ATELIER VAMA\PROJECTS\2020\15-The Robert Mugabe Training Academy, Zimbabwe\Tender Set\01FINAL\A-ADMINISTRATION COMPLEX\350010-P-DRG-A-A-20-0400_SECOND FLOOR PLAN		

NORTH

ISSUED FOR:

INFORMATION PURPOSE ONLY

ARCHITECT

ENGINEERING CONSULTANT

MEP CONSULTANT

SIZE - A1