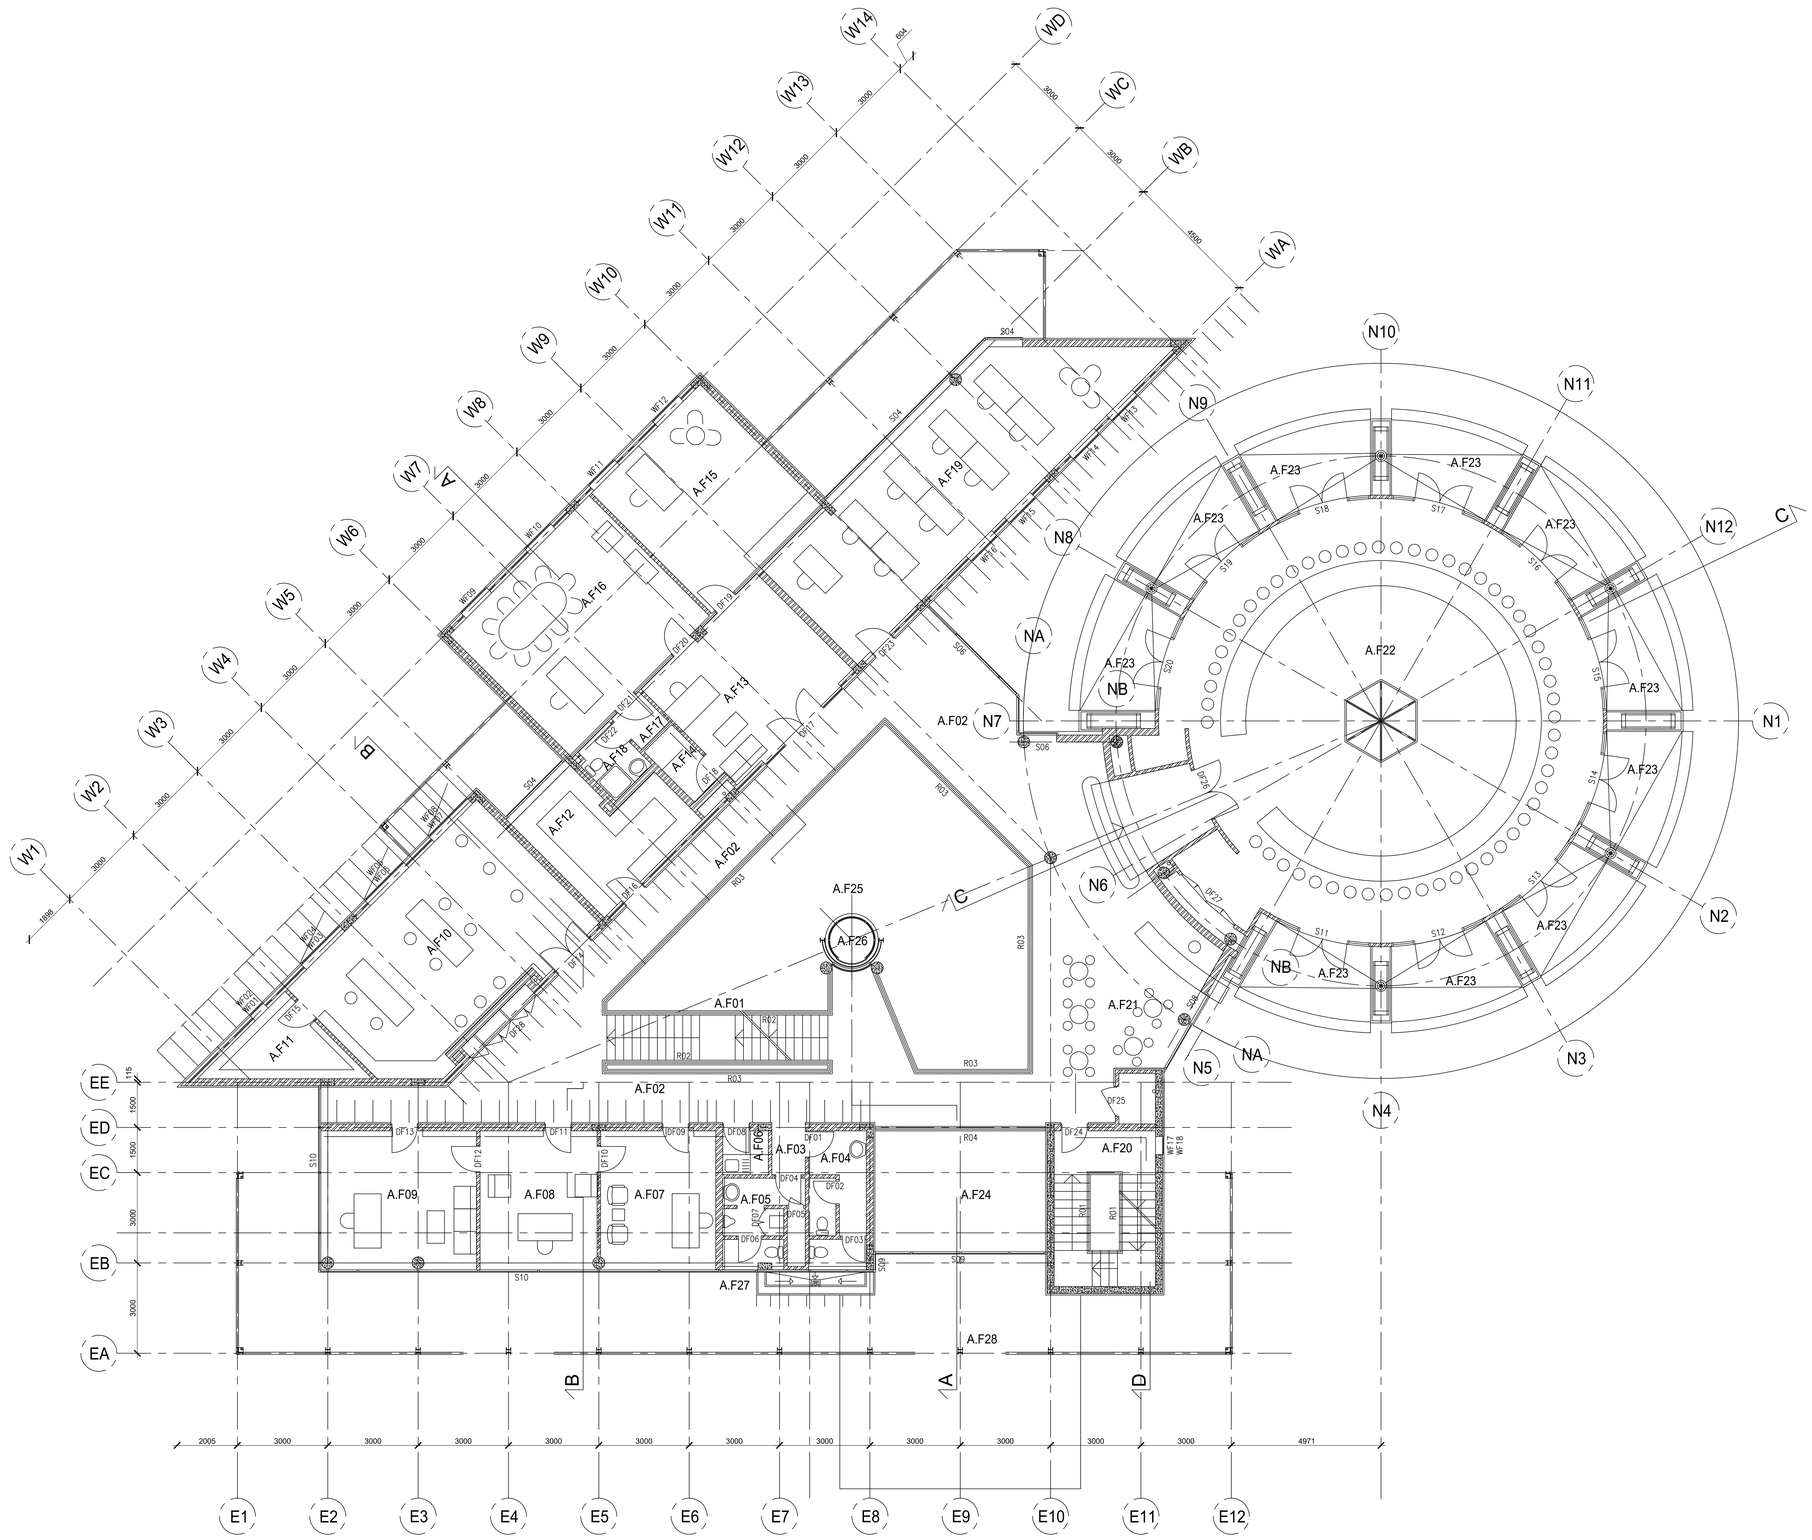

THIS DRAWING IS THE PROPERTY OF ATELIER VAMA.
IT SHOULD NOT BE USED, COPIED OR REPRODUCED WITHOUT THEIR WRITTEN PERMISSION.

DRAWING REFERENCES

DRG. NO	TITLE

KEY-PLAN

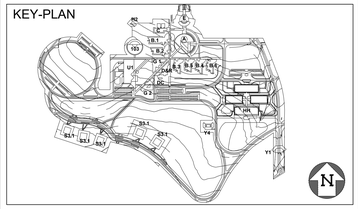

PURPOSE OF ISSUE

DATE	REV.NO.	DESCRIPTION	NO.OF COPIES	TO WHOM

GENERAL NOTES :-

1) ALL DIMENSIONS ARE IN MILLIMETERS UNLESS STATED OTHERWISE.
2) ALL LEVELS SHOWN ARE IN METERS UNLESS STATED OTHERWISE.
3) ONLY WRITTEN DIMENSIONS SHALL BE FOLLOWED. THE DRAWING SHALL NOT BE SCALED.
4) ALL DIMENSIONS INDICATE UNFINISHED SURFACES.
5) THIS DRAWING SHALL BE READ IN CONJUNCTION WITH ALL RELEVANT ARCHITECTURAL, STRUCTURAL & SERVICES DRAWINGS & DISCREPANCIES /AMBIGUITIES IF ANY SHALL BE BROUGHT TO THE NOTICE OF THE CONSULTANTS BEFORE COMMENCEMENT OF THE WORK AT SITE.
6) ALL LEVELS & DIMENSIONS STATED SHALL BE VERIFIED AT SITE & DISCREPANCIES/AMBIGUITIES IF ANY SHALL BE BROUGHT TO THE NOTICE OF THE CONSULTANTS BEFORE COMMENCEMENT OF THE WORK AT SITE.
7) CONTRACTOR TO SUBMIT SHOP DRAWINGS OF GLAZING & ALL FACADE WORKS FOR CONSULTANTS APPROVAL BEFORE ORDERING OF MATERIALS & EXECUTION OF WORK.
8) CONTRACTOR TO SUBMIT SHOP DRAWINGS & DESIGN CALCULATIONS FOR APPROVAL OF THE ARCHITECT & ENGINEERS.

DATE	NO.	DESCRIPTION	DRN BY	CHK BY	APP BY

REVISIONS

CLIENT

PROJECT

THE ROBERT MUGABE MILITARY TRAINING ACADEMY, ZIMBABWE.

TITLE

ADMINISTRATION COMPLEX-A
FIRST FLOOR PLAN

PROJECT ID	STAGE	DOC TYPE	DRAWING NUMBER	REVISION
350010	P	DRG	A-A-20-0300	R0

SCALE	1 : 100	DATE:	15/11/2022
DRN BY:	BPC	CHK BY:	ADN
APP BY:	MPD	OFFICE OF ORIGIN:	MUMBAI
ACAD REF:	D:\ATELIER VAMA\PROJECTS\350010-The Robert Mugabe Training Academy_Zimbabwe\Tender Set\-PAA\A-A-ADMINISTRATION-COMPLEX\350010-P-DRG-A-A-20-0300_FIRST FLOOR PLAN		

NORTH

ISSUED FOR:

INFORMATION PURPOSE ONLY

ARCHITECT

ENGINEERING CONSULTANT

MEP CONSULTANT

SIZE - A1